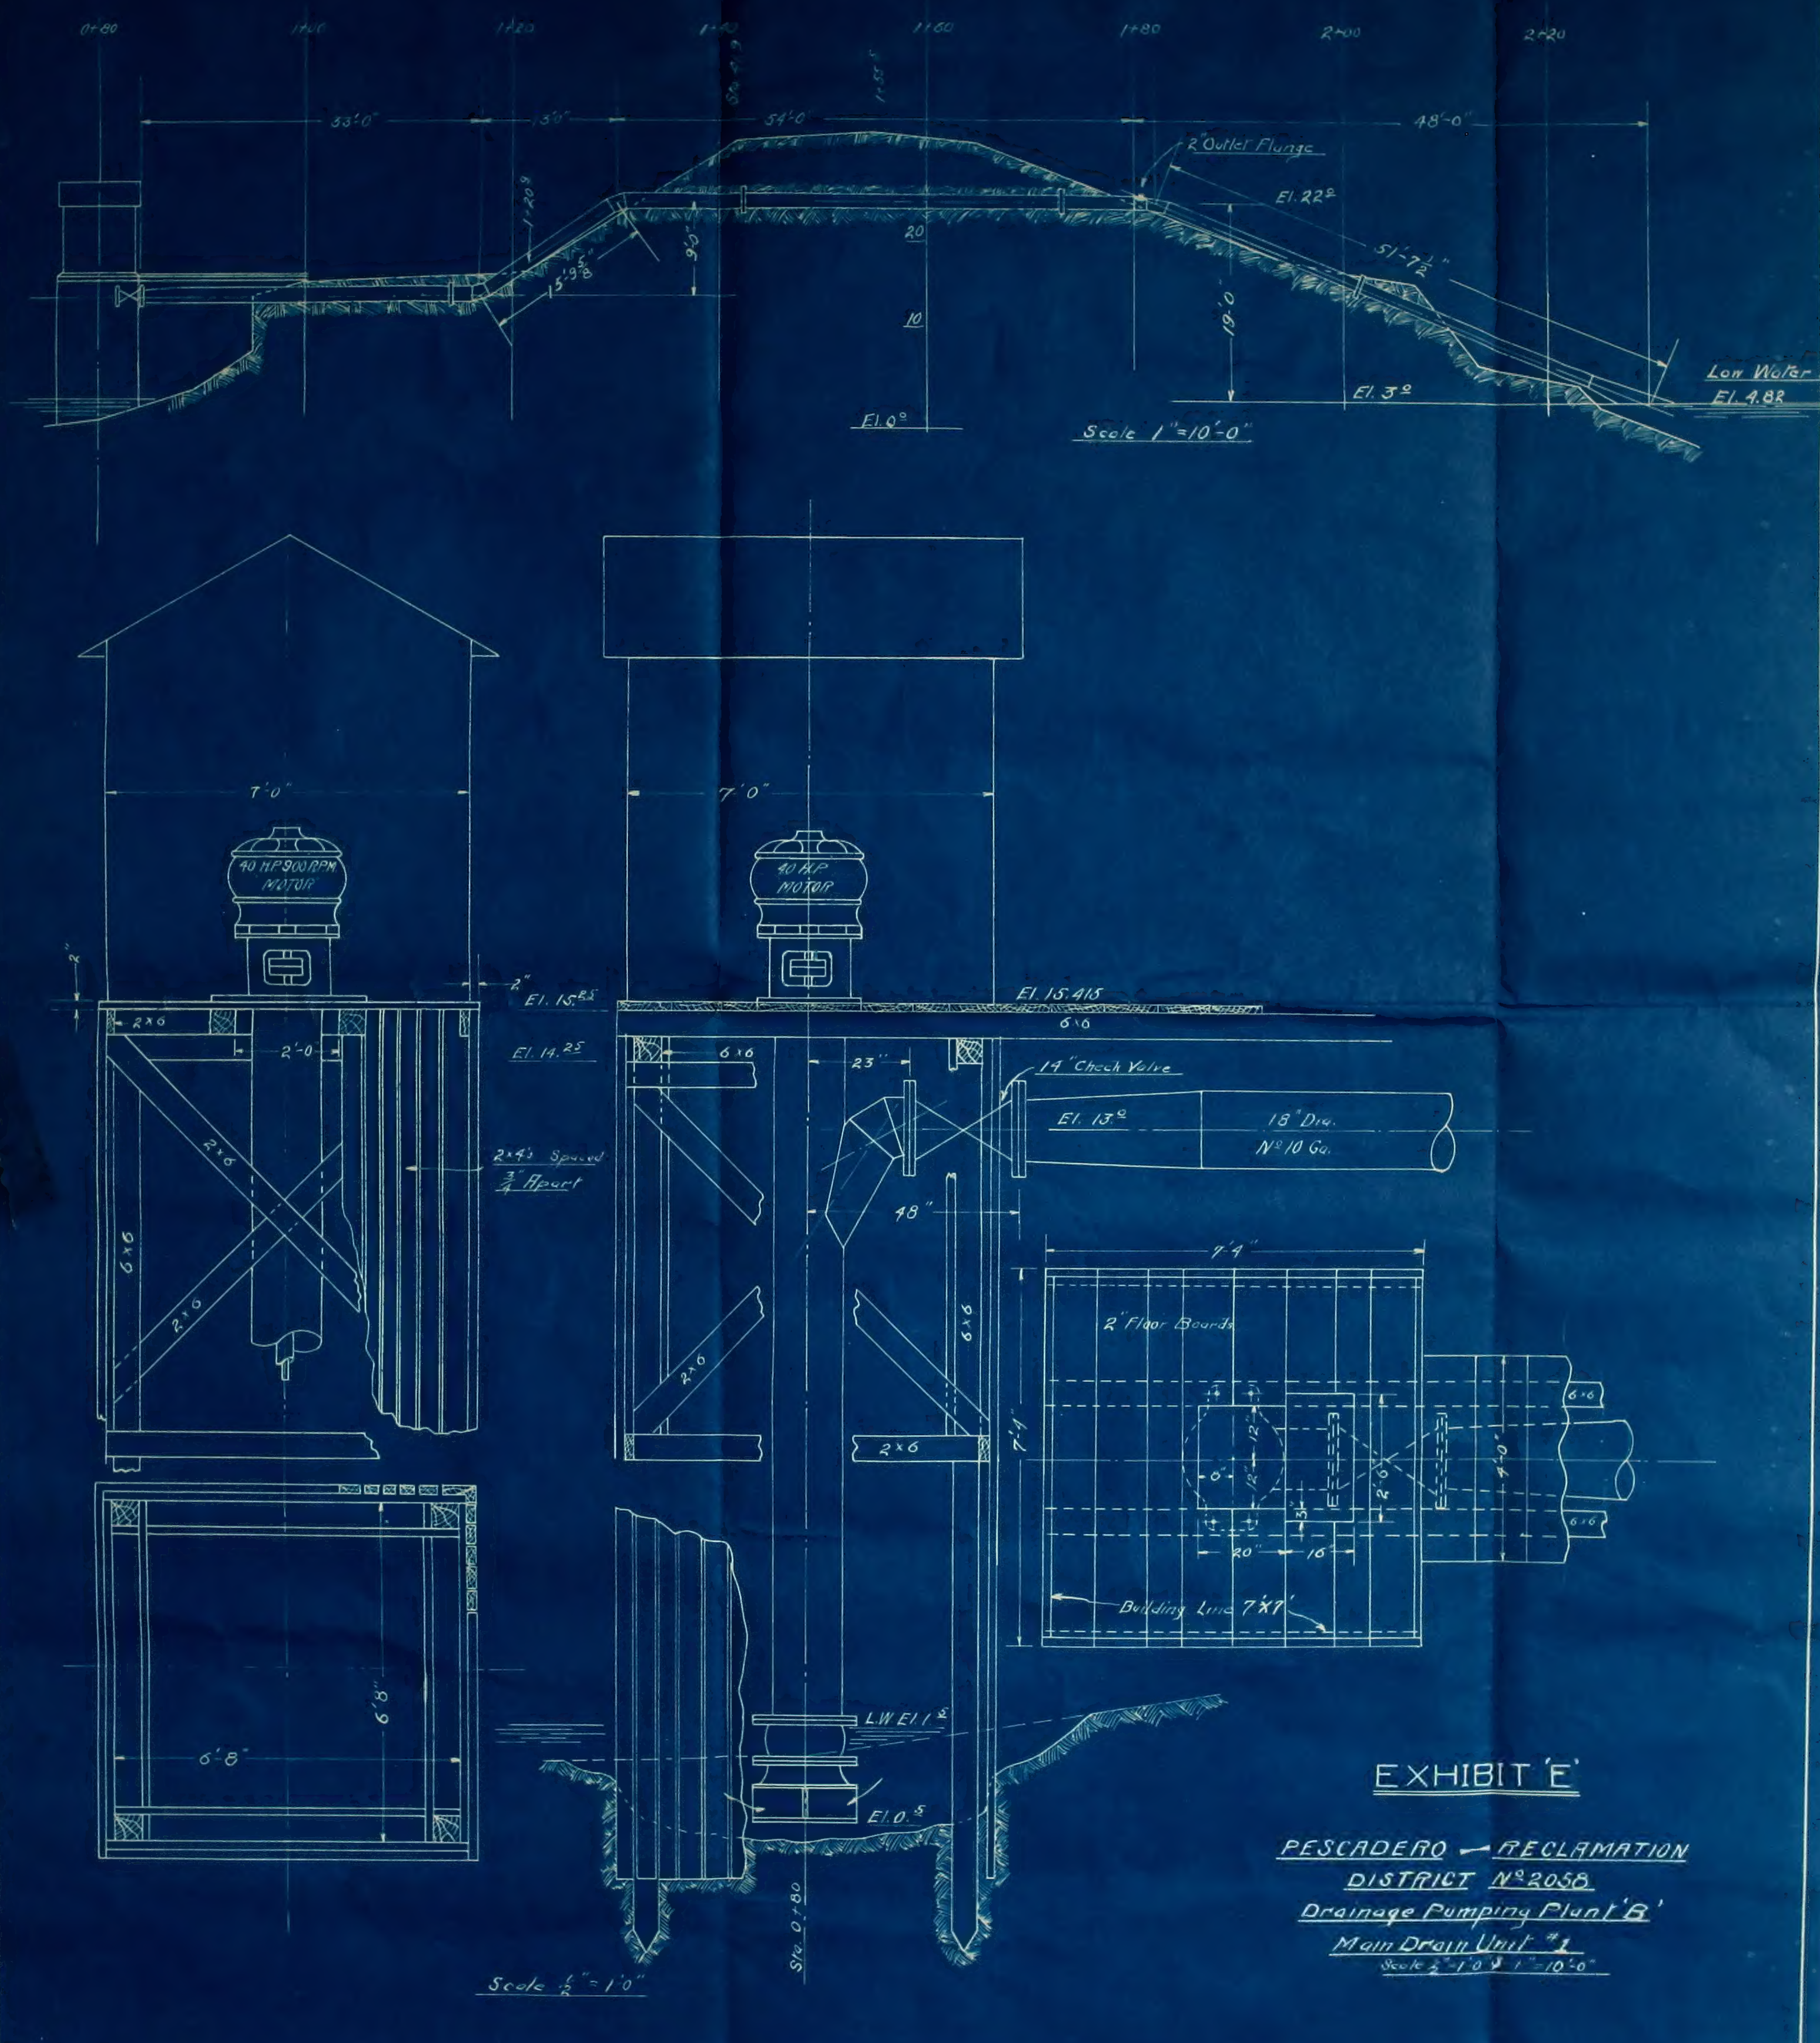

EXHIBIT 'E'

PESCADERO — RECLAMATION
DISTRICT No 2058
Drainage Pumping Plant 'B'
Main Drain Unit #1
Scale 1/2" = 1'-0" & 1" = 10'-0"

Digitized by the Internet Archive
in 2013

http://archive.org/details/exhibitepescader00unse_1

1966.X-329.001